

YOUR MEZZANINE COMPANY

| key | item                   |
|-----|------------------------|
|     | floor board<br>38mm P6 |
|     | RSJ<br>203mm           |
|     | purlin<br>150mm        |
|     | column<br>100 x 100mm  |
|     | ceiling                |
|     | stairs                 |

NOTES - TO CONFIRM ON SITE

Intended use: Storage.

Imposed load: to be set by engineer.

Drawn from site sketch.

Mezz 14.00 x 11.50 m, 161.0 m².

Deck 3.00 m.

Roof height north 6.50, middle 7.60, south 6.50.

Bays east-west: 3 @ 4.00 + 2.00.






Bays north-south: 2 @ 4.00 + 3.50.

Columns: A-E west to east, 1-4 north to south.

North is the top of the plans, as sketched.

Steel sizes to be confirmed by engineer.

Sample drawing of a made-up unit. Not a real site.

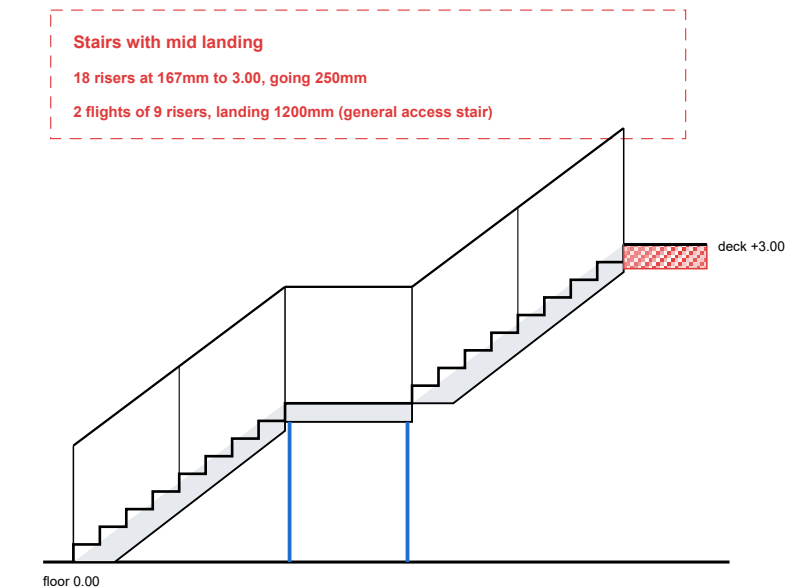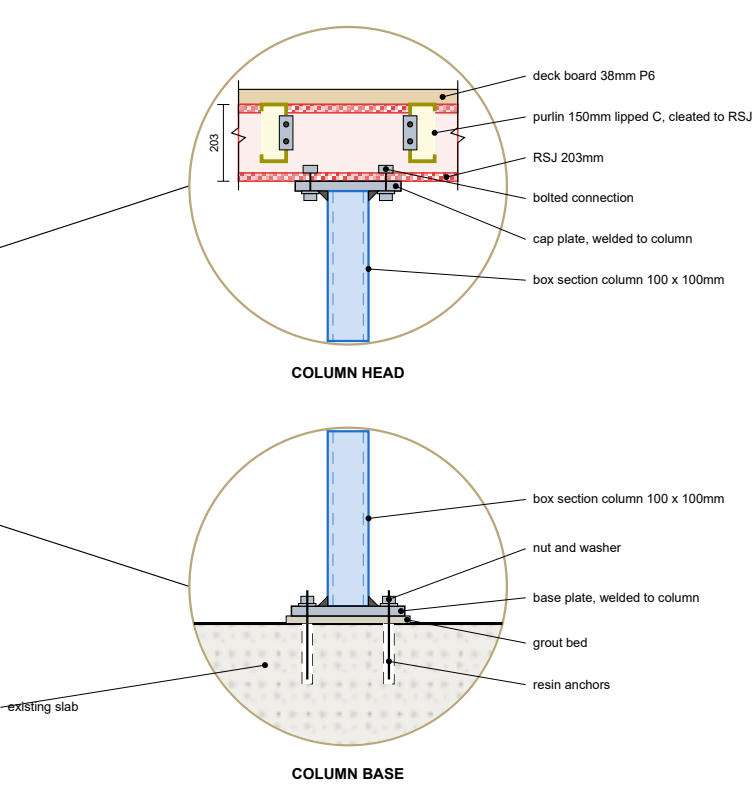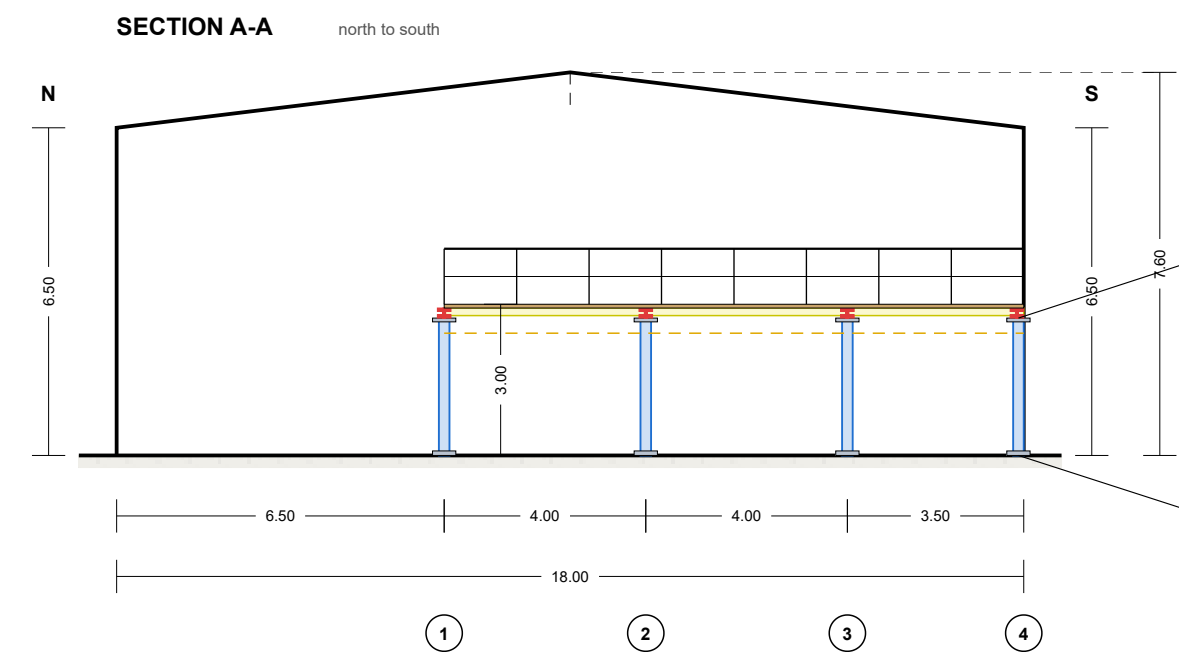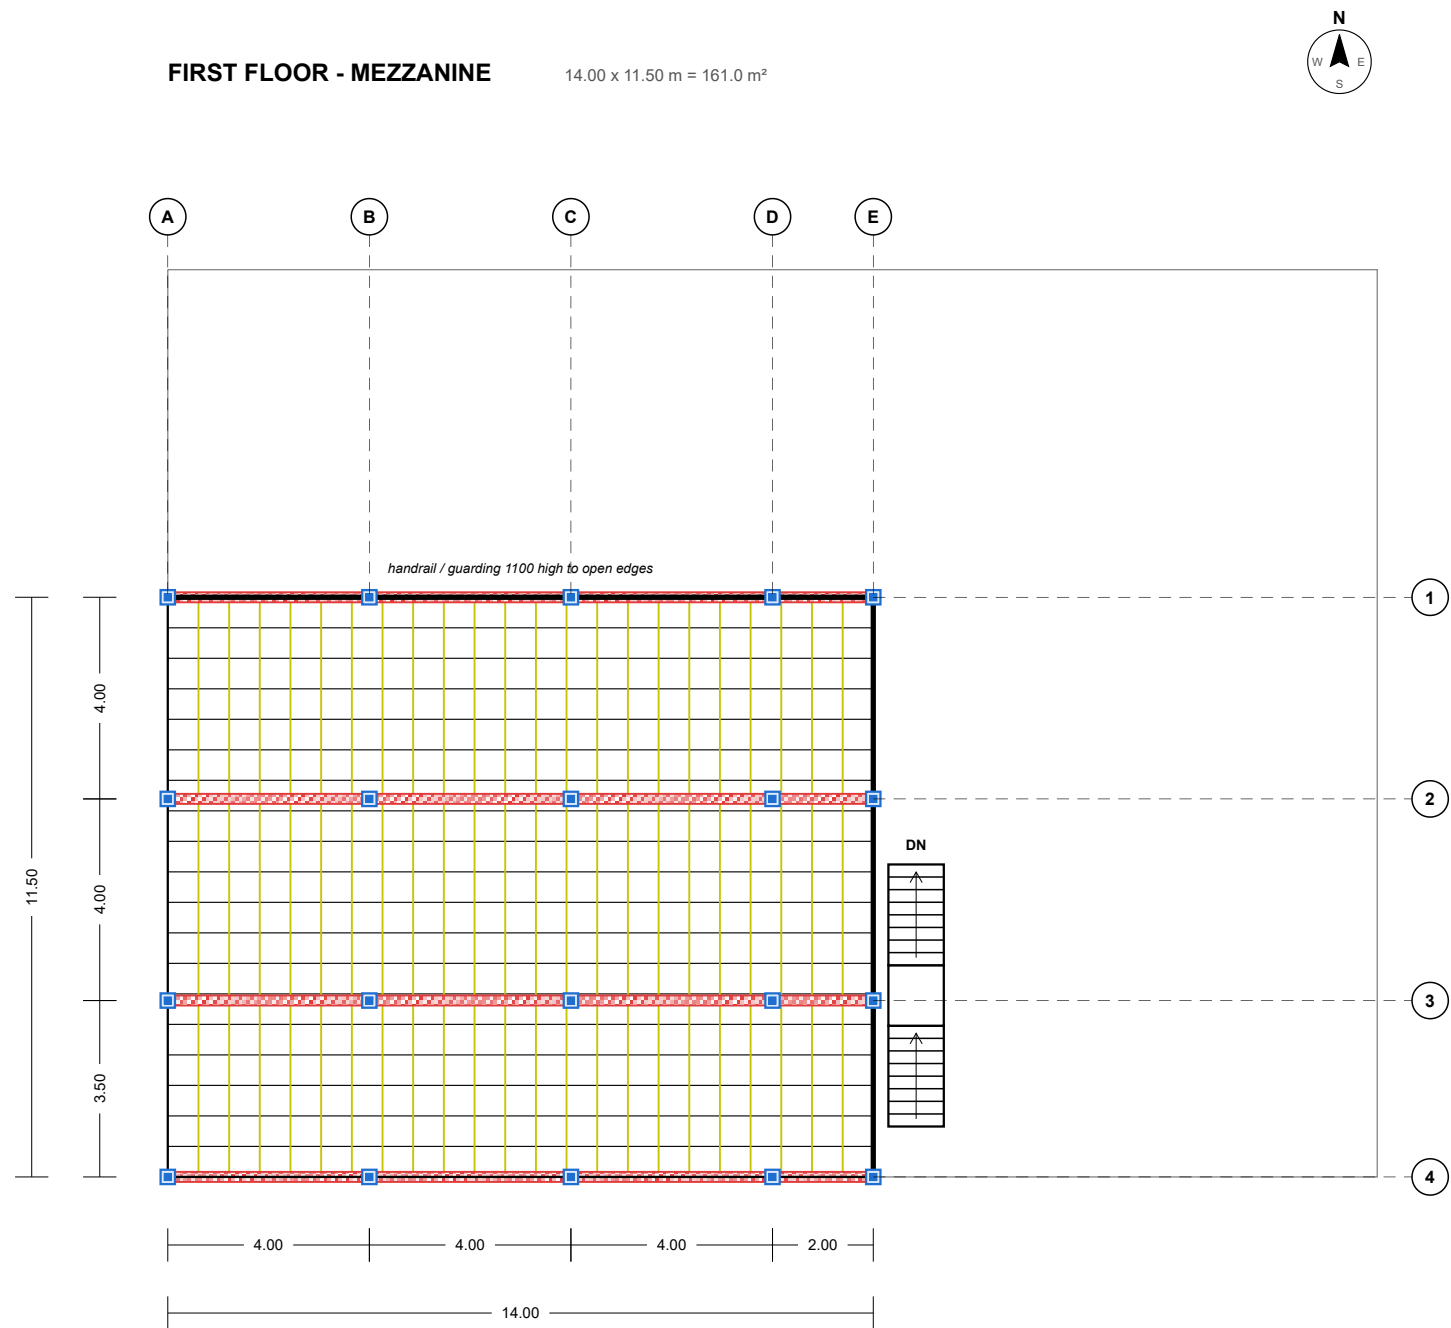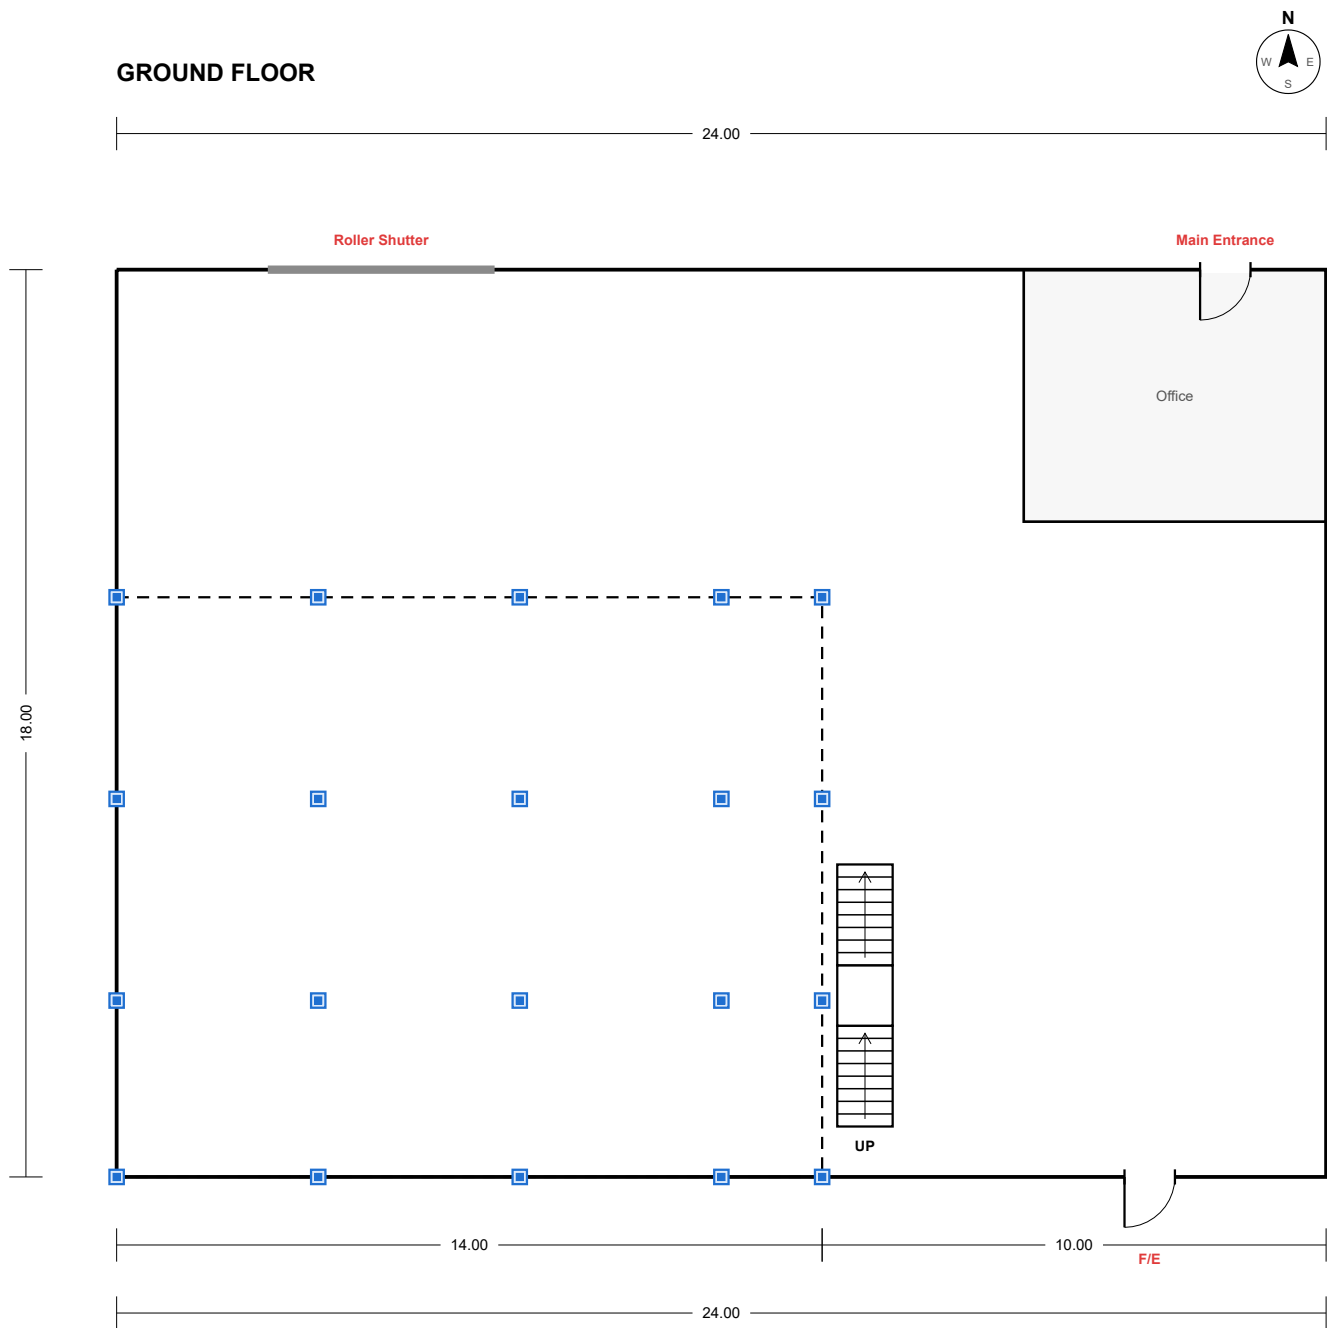

|                                    |                    |          |                               |
|------------------------------------|--------------------|----------|-------------------------------|
| Client: Unit 7, Example Trade Park | Drawing: MZ-SAMPLE | Project: | Drawn: Your Mezzanine Company |
| Title: mezzanine installation      | Date: 08/10/2026   | Rev: A   | Scale: 1:150 @ A2             |